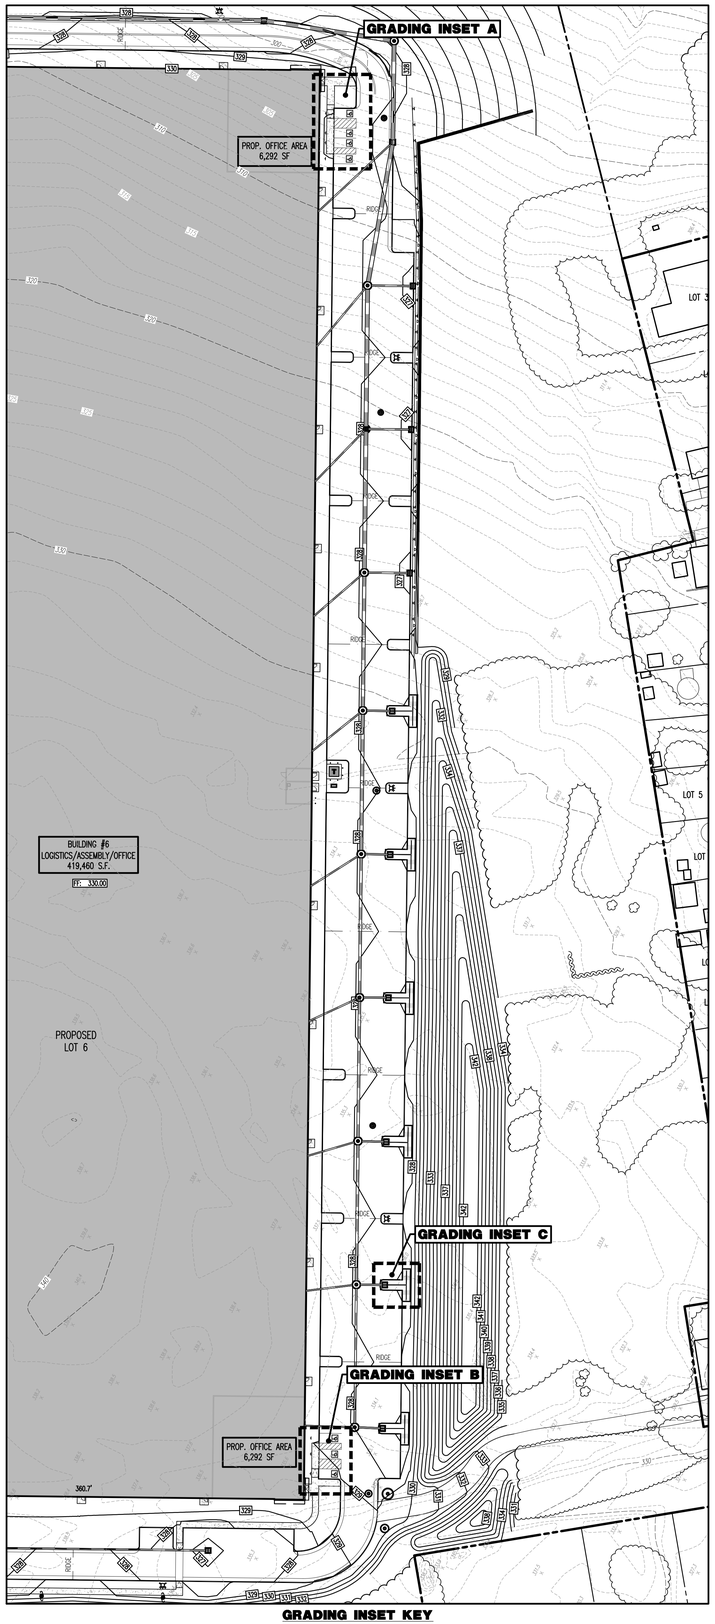


GRADING INSET KEY

1" = 50'

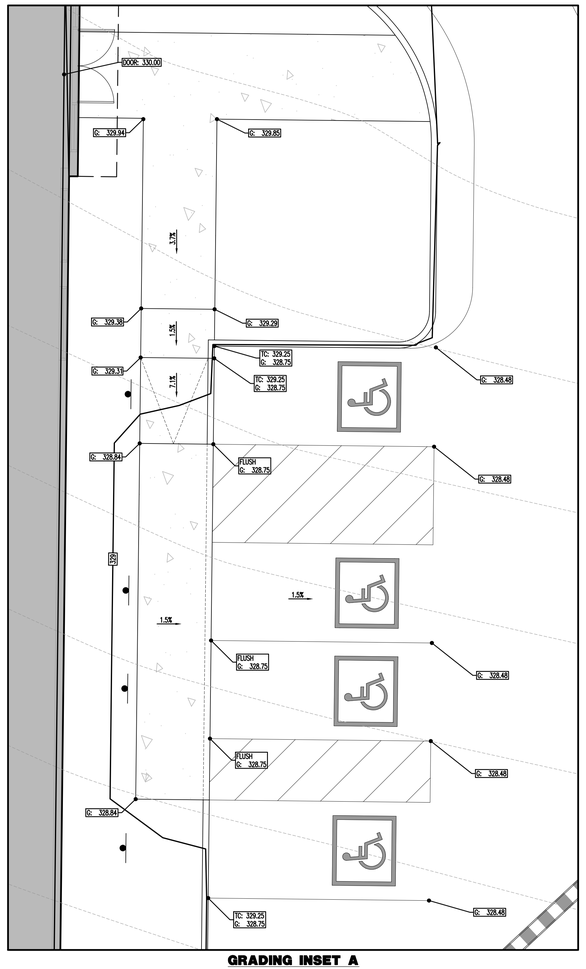


GRADING INSET A

SCALE: 1" = 5'

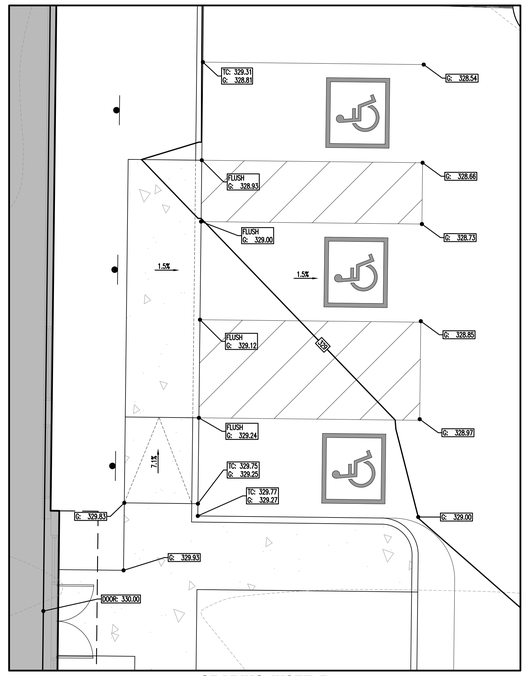


GRADING INSET B

SCALE: 1" = 5'

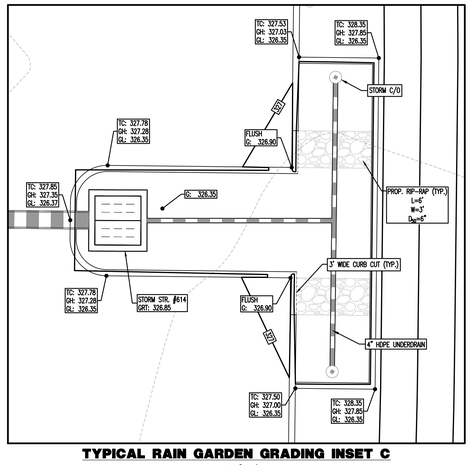


TYPICAL RAIN GARDEN GRADING INSET C

SCALE: 1" = 5'

GRAPHIC SCALE

-50 0 25 50 100 200

( IN FEET )
1 INCH = 50 FT.

**DYNAMIC** • ENGINEERING • EARTH • SURVEY • TRAFFIC

| REV. | DATE | COMMENTS | |
|---|---|---|---|
| 7 | 02/24/20 | REVISED PER RAND BOULEVARD OVERHEAD UTILITIES & GENERAL COORDINATION | JDG |
| 6 | 06/27/19 | REVISED PER TOWN ENGINEER AND WATER COMPANY COMMENTS | JDG |
| 5 | 04/15/19 | REVISED PER RESOLUTION COMPLIANCE | JDG |
| 4 | 01/31/19 | REVISED PER RAND BOULEVARD RELOCATION | JDG |
| 3 | 07/20/18 | REVISED PER NJDOT & TWA COMMENTS | JDG |
| 2 | 07/06/18 | REVISED PER TOWN ENGINEER, PROPOSTA, TOWN TRAFFICTOR COMMENTS | JDG |
| 1 | 06/21/18 | REVISED PER RESOLUTION OF APPROVAL AND PLANNING BOARD COMMENTS | JDG |

COMMENTS: **FINAL FOR SANITARY SEWER DESIGN**

CONSTRUCTION CHECK — DATE

CONSTRUCTION CHECK — DATE

PROJECT: **I-78 LOGISTICS PARK PHILLIPSBURG URBAN RENEWAL, LLC**
***PROPOSED BRIDGE POINT 78 – BUILDINGS 4, 5, & 6***
TOWN OF PHILLIPSBURG & TOWNSHIP OF LOPATCONG
WARREN COUNTY, NEW JERSEY

**BRIDGE**

PROTECT YOURSELF

ALL STATES REQUIRE NOTIFICATION OF EXCAVATORS, DESIGNERS, OR ANY PERSON PREPARING TO DISTURB THE EARTH'S SURFACE ANYWHERE IN ANY STATE

811 Know what's below. Call before you dig.

FOR STATE SPECIFIC DIRECT PHONE NUMBERS VISIT: WWW.CALL811.COM


**DYNAMIC ENGINEERING**

*LAND DEVELOPMENT CONSULTING • PERMITTING*
*GEOTECHNICAL • ENVIRONMENTAL*
*TRAFFIC • SURVEY • PLANNING & ZONING*

245 Main Street, Suite 110
Chester, NJ 07930

T: 908.879.9229 | F: 908.879.0222

**Additional offices conveniently located at:**
1904 Main Street, Lake Como, New Jersey 07719
Ph: 732.974.0198 • Fax: 732.974.5921
8 Robbins Street, Suite 102, Toms River, New Jersey 08753
Ph: 732.974.0198 • Fax: 732.974.5921
790 Newtown Yardley Road, Suite 426, Newtown, Pennsylvania 18940
Ph: 267.685.0274 • Fax: 267.685.0361
1301 Central Expressway South, Suite 210, Allen, TX 75013
T: 972.534.2100
14521 Old Katy Road, Suite 250, Houston, TX 77079
Ph: 281.789.6400
701 Mopac Expressway South, Barton Oaks Plaza One, Suite 300, Austin, TX 78746
Ph: 512.961.8060

www.dynamicec.com

BRETT W. SKAPINETZ
PROFESSIONAL ENGINEER
NEW JERSEY LICENSE No. 41985

JOSEPH G. JAWORSKI
PROFESSIONAL ENGINEER
NEW JERSEY LICENSE No. 36618


TITLE:

# GRADING INSET PLAN

| SCALE: | DATE: | DRAWN BY: | DESIGNED BY: |
|---|---|---|---|
| AS SHOWN | 06/05/2018 | JDG | WB |
| PROJECT No: 1313-99-012 | | | CHECKED BY: WB |

SHEET No: **51** OF 82 — Rev. #: 7

Plotted: 03/10/20 – 4:26 PM, By: jgordes
File: P:\DEDPC PROJECTS\1313 Bridge Development Partners, LLC\99-012 Phillipsburg\Dwg\Site Plans Bldg 6\01313D06012SG07.dwg, ----> 51 GRADING INSET PLAN

COPYRIGHT © 2017 – DYNAMIC ENGINEERING CONSULTANTS, PC – ALL RIGHTS RESERVED