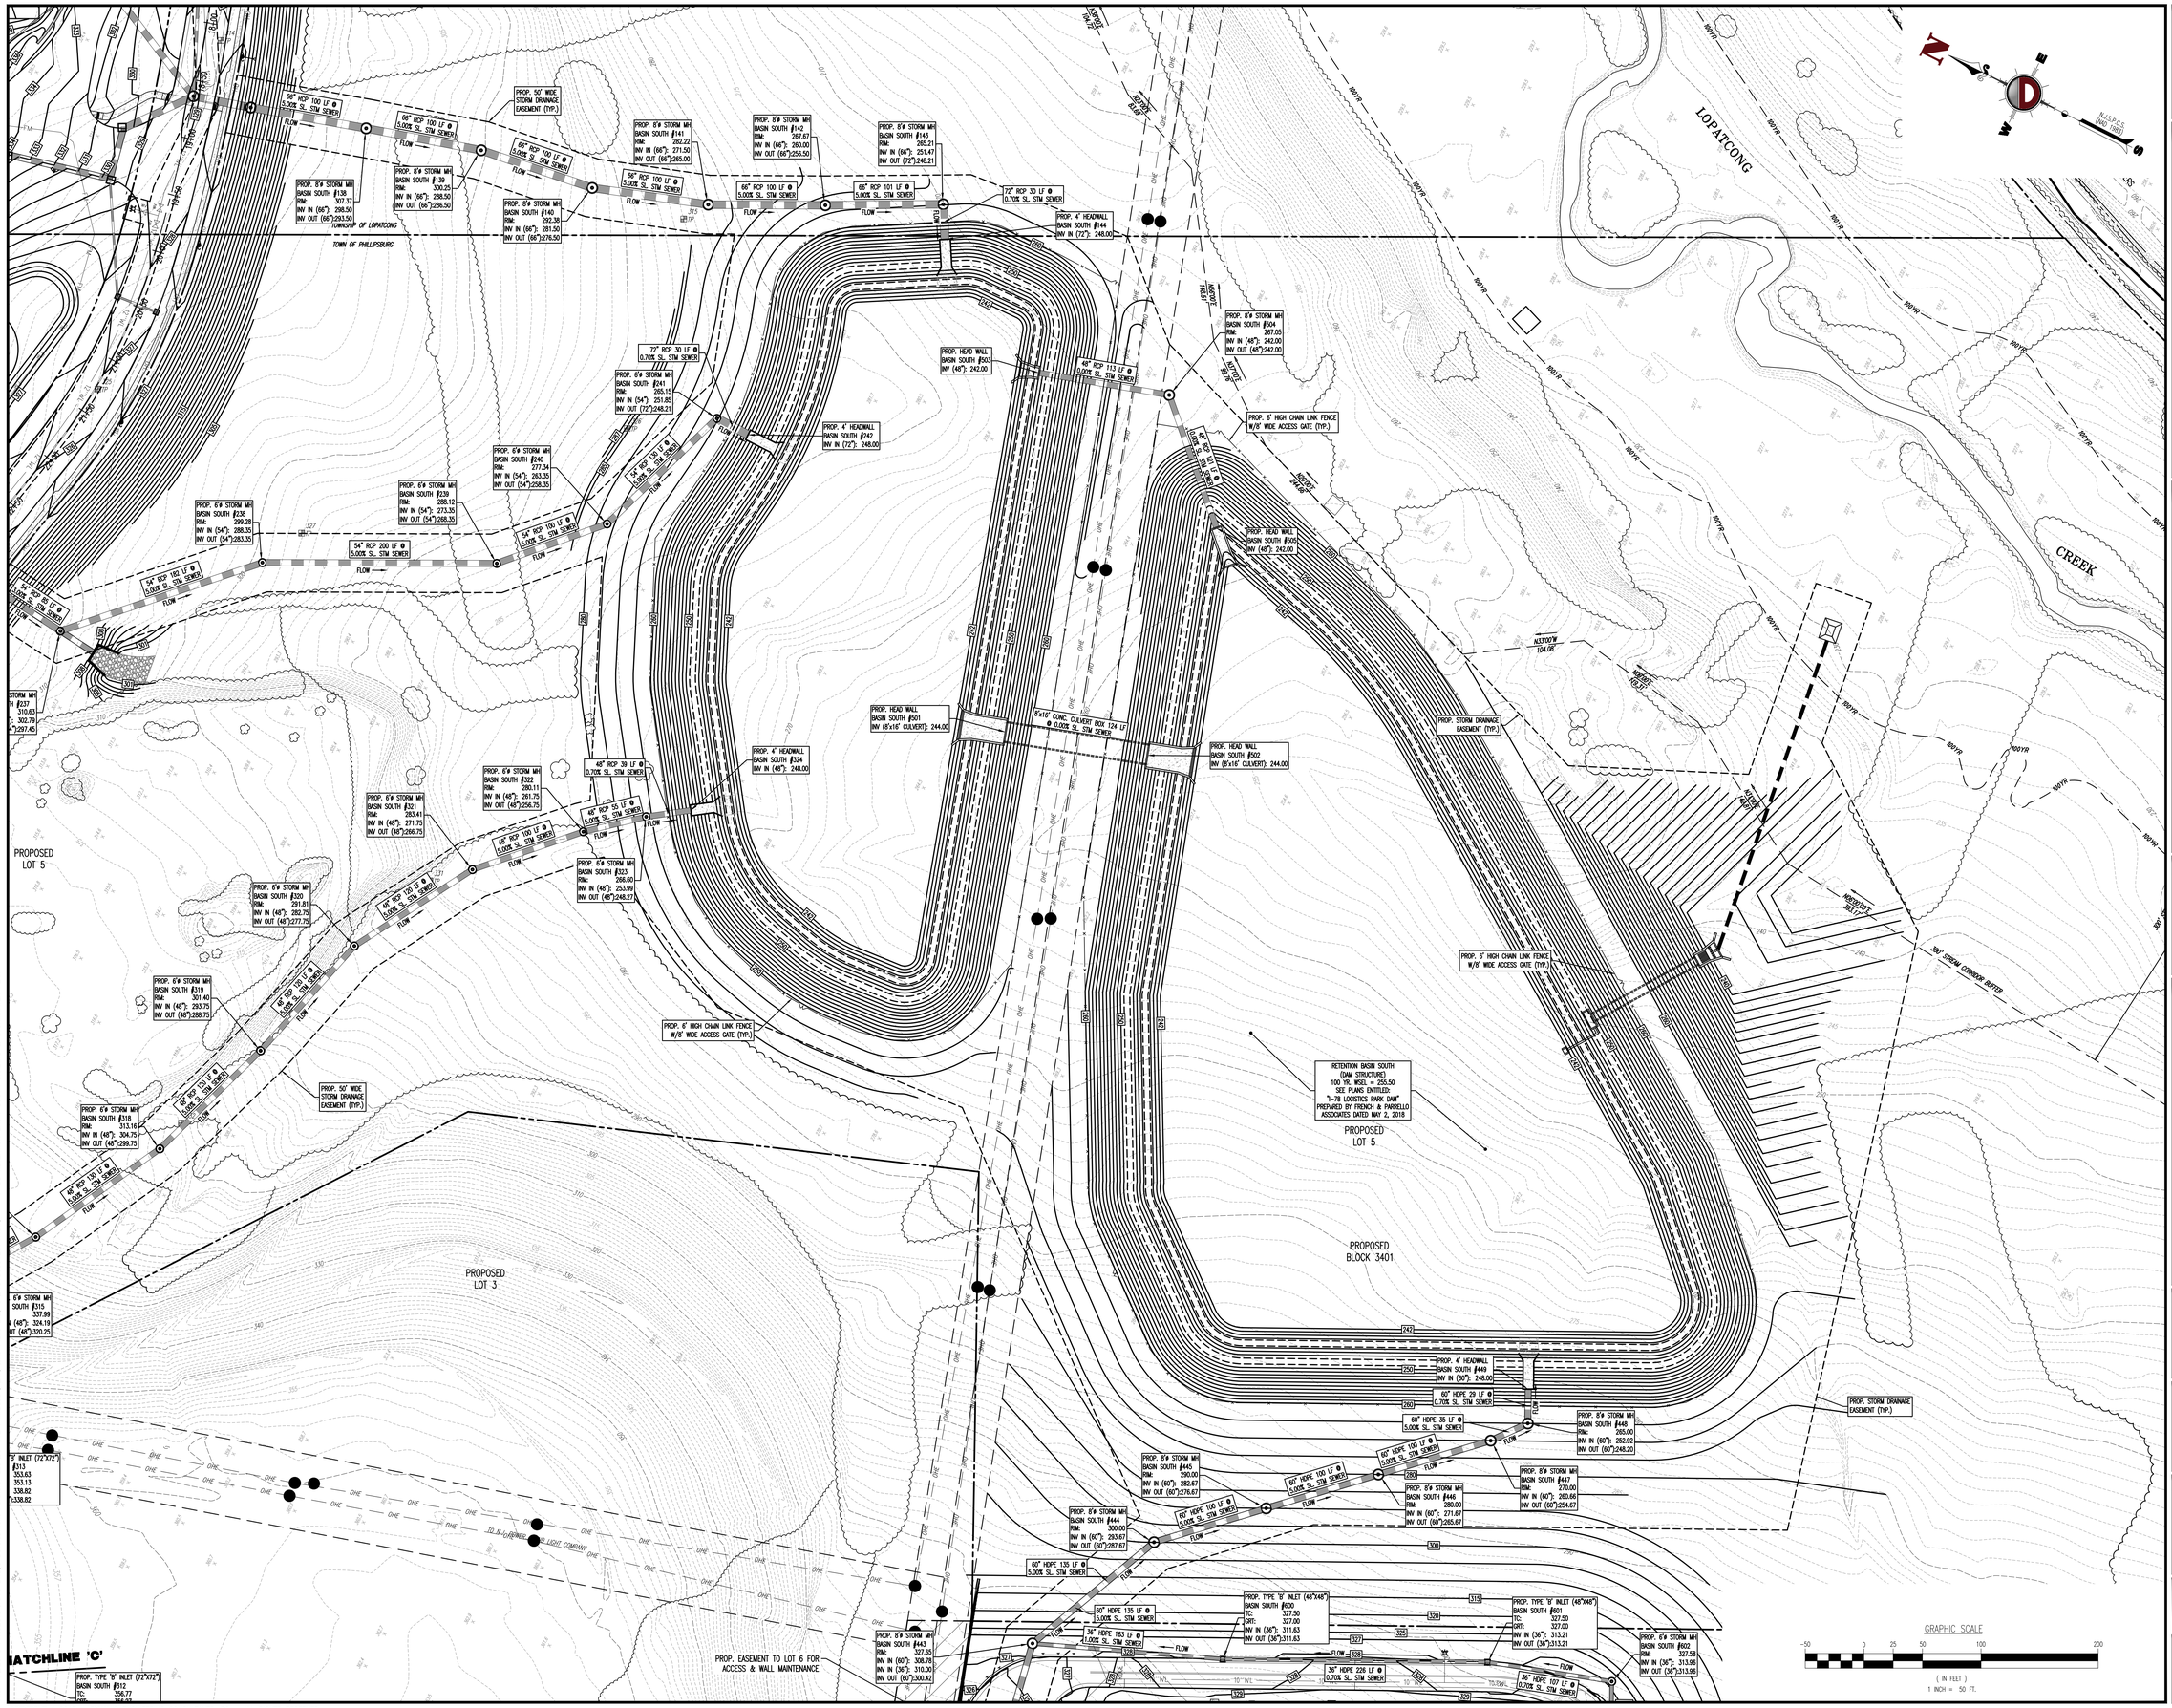

REV.	DATE	COMMENTS
7	02/24/20	REVISED PER RAND BOULEVARD OVERHEAD UTILITIES & GENERAL COORDINATION
6	06/27/19	REVISED PER TOWN ENGINEER AND WATER COMPANY COMMENTS
5	04/15/19	REVISED PER RESOLUTION COMPLIANCE
4	01/31/19	REVISED PER NJDEP & TWA COMMENTS
3	07/20/18	REVISED PER TOWN ENGINEER, PHPDCOL, TOWN TOWNSHIP COMMENTS
2	06/11/18	REVISED PER RESOLUTION OF APPROVAL AND PLANNING BOARD COMMENTS
1	06/21/18	REVISED PER COUNTY COMMENTS

DYNAMIC • ENGINEERING • EARTH • SURVEY • TRAFFIC

COMMENTS: **FINAL FOR SANITARY SEWER DESIGN**

CONSTRUCTION CHECK — DATE

CONSTRUCTION CHECK — DATE

PROJECT: **I-78 LOGISTICS PARK PHILLIPSBURG URBAN RENEWAL, LLC**
PROPOSED BRIDGE POINT 78 – BUILDINGS 5, 5A & 6
TOWN OF PHILLIPSBURG & TOWNSHIP OF LOPATCONG
WARREN COUNTY, NEW JERSEY

BRIDGE development

PROTECT YOURSELF
ALL STATES REQUIRE NOTIFICATION OF EXCAVATORS, DESIGNERS, OR ANY PERSON PREPARING TO DISTURB THE EARTH'S SURFACE ANYWHERE IN ANY STATE
811 Know what's below. Call before you dig.
FOR STATE SPECIFIC DIRECT PHONE NUMBERS VISIT: WWW.CALL811.COM

DYNAMIC ENGINEERING
LAND DEVELOPMENT CONSULTING • PERMITTING
GEOTECHNICAL • ENVIRONMENTAL
TRAFFIC • SURVEY • PLANNING & ZONING
245 Main Street, Suite 110
Chester, NJ 07930
T: 908.879.9229 | F: 908.879.0222
Additional offices conveniently located at:
1904 Main Street, Lake Como, New Jersey 07719
Ph: 732.974.0198 • Fax: 732.974.5021
8 Robbins Street, Suite 102, Toms River, New Jersey 08753
Ph: 732.974.0198 • Fax: 732.974.5021
790 Newtown Yardley Road, Suite 426, Newtown, Pennsylvania 18940
Ph: 267.685.0274 • Fax: 267.685.0361
1301 Central Expressway South, Suite 210, Allen, TX 75013
T: 972.534.2100
14521 Old Katy Road, Suite 250, Houston, TX 77079
Ph: 281.789.6400
701 Mopac Expressway South, Barton Oaks Plaza One, Suite 300, Austin, TX 78746
Ph: 512.961.8060
www.dynamicec.com

BRETT W. SKAPINETZ
PROFESSIONAL ENGINEER
NEW JERSEY LICENSE No. 41985

JOSEPH G. JAWORSKI
PROFESSIONAL ENGINEER
NEW JERSEY LICENSE No. 36618

TITLE:
RETENTION BASIN SOUTH GRADING & STORMWATER PLAN

SCALE:	DATE:	DRAWN BY:	DESIGNED BY:
AS SHOWN	06/05/2018	JDG	WB
PROJECT No: 1313-99-012			CHECKED BY: WB

SHEET No: 55 OF 82 — Rev. #: 7

GRAPHIC SCALE: -50 0 25 50 100 200 (IN FEET) 1 INCH = 50 FT.

Plotted: 03/10/20 – 4:29 PM, By: jgordes
File: P:\DEDPC PROJECTS\1313 Bridge Development Partners, LLC\99-012 Phillipsburg\Dwg\Site Plans Bldg 6\01313060125TM7.dwg, ----> 55 RETENTION BASIN SOUTH GRADING & STORMWATER PLAN

COPYRIGHT © 2017 – DYNAMIC ENGINEERING CONSULTANTS, PC – ALL RIGHTS RESERVED