THIS PLAN TO BE UTILIZED FOR VEHICLE CIRCULATION PURPOSES ONLY

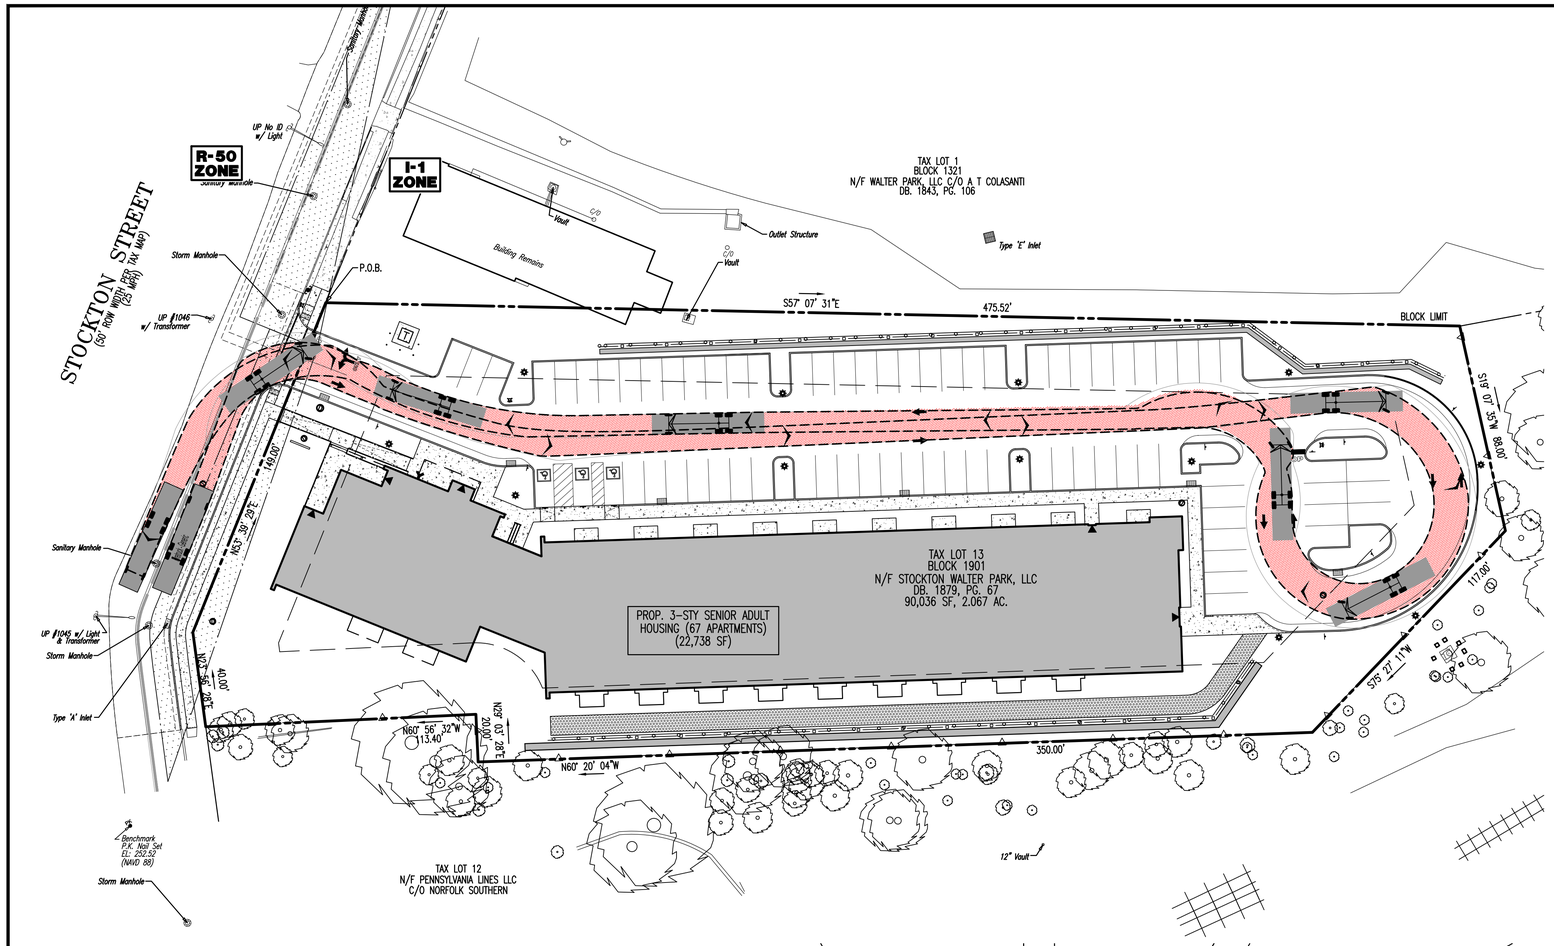

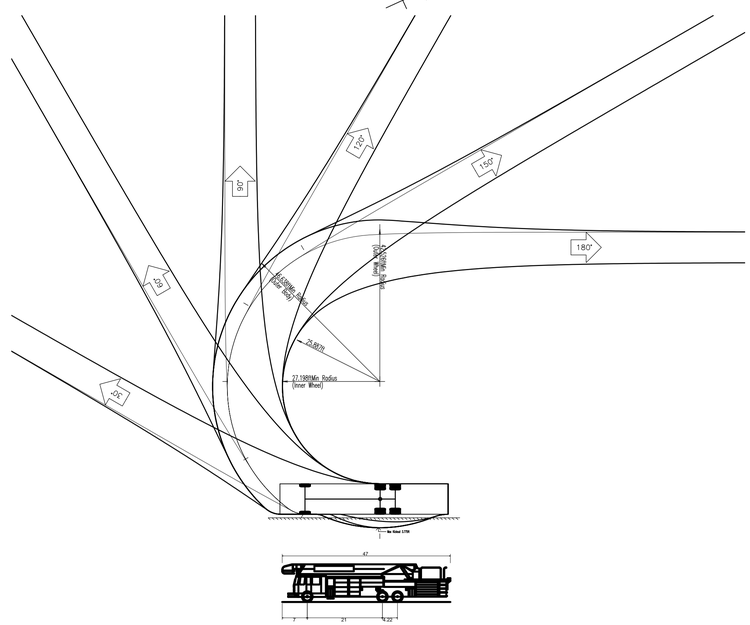

Firetruck - Generic	
Overall Length	47.000ft
Overall Width	8.500ft
Overall Body Height	10.519ft
Min Body Ground Clearance	0.950ft
Track Width	8.500ft
Lock-to-lock time	6.00s
Max Wheel Angle	40.00°

VEHICLE LEGEND:

CHASSIS ENVELOPE

VEHICLE BODY ENVELOPE

GRAPHIC SCALE

-30 0 15 30 60 120

(IN FEET)
1 INCH = 30 FT.

Plotted: 08/12/20 – 6:27 PM, By: ddanderson
File: F:\DEPC PROJECTS\2362 Ingerman\99-010 Phillipsburg\Dwg\Site Plans\2236299010SV1.dwg, ---> 18 VEHICLE CIRCULATION PLAN (FIRE)

COPYRIGHT © 2019 – DYNAMIC ENGINEERING CONSULTANTS, PC – ALL RIGHTS RESERVED

DYNAMIC
ENGINEERING CONSULTANTS, PC
SURVEY · TRAFFIC

REV.	DATE	COMMENTS	BY
2	08/12/20	REV. PER TWP. COMMENTS	ALH
1	06/22/20	REVISED PER TOWN COMMENTS	AJW

COMMENTS:
THIS PLAN SET IS FOR PERMITTING PURPOSES ONLY AND MAY NOT BE USED FOR CONSTRUCTION

CONSTRUCTION CHECK DATE

CONSTRUCTION CHECK DATE

PROJECT: **INGERMAN DEVELOPMENT COMPANY, LLC**
PROPOSED BIRCHWOOD AT PHILLIPSBURG
Ingerman
BLOCK 1901, LOT 13
220 STOCKTON STREET
TOWN OF PHILLIPSBURG, WARREN COUNTY, NEW JERSEY

811 Know what's below. Call before you dig.
PROTECT YOURSELF
ALL STATES REQUIRE NOTIFICATION OF EXCAVATORS, DESIGNERS, OR ANY PERSON PREPARING TO DISTURB THE EARTH'S SURFACE ANYWHERE IN ANY STATE
FOR STATE SPECIFIC DIRECT PHONE NUMBERS VISIT: WWW.CALL811.COM

DYNAMIC ENGINEERING
LAND DEVELOPMENT CONSULTING • PERMITTING
GEOTECHNICAL • ENVIRONMENTAL
TRAFFIC • SURVEY • PLANNING & ZONING
245 Main Street, Suite 110
Chester, NJ 07930
T: 908.879.9229 | F: 908.879.0222
Additional offices conveniently located at:
Lake Como, New Jersey • T: 732.974.0198
Toms River, New Jersey • T: 732.974.0198
Newtown, Pennsylvania • T: 267.685.0276
Allen, Texas • T: 972.534.8900
Houston, Texas • T: 281.789.6400
Austin, Texas • T: 512.646.2646
Delray Beach, Florida • T: 561.921.8570
www.dynamicec.com

BRETT W. SKAPINETZ
PROFESSIONAL ENGINEER
NEW JERSEY LICENSE No. 41985

STEPHEN L. SCHWARTZ
PROFESSIONAL ENGINEER
NEW JERSEY LICENSE No. 48126

TITLE: VEHICLE CIRCULATION PLAN (FIRE)

SCALE: 1"=30'	DATE: 07/29/19	DRAWN BY: JTG	DESIGNED BY: JW
PROJECT No: 2362-99-010			CHECKED BY: SLS

SHEET No: 18 OF 19
Rev. #: 2