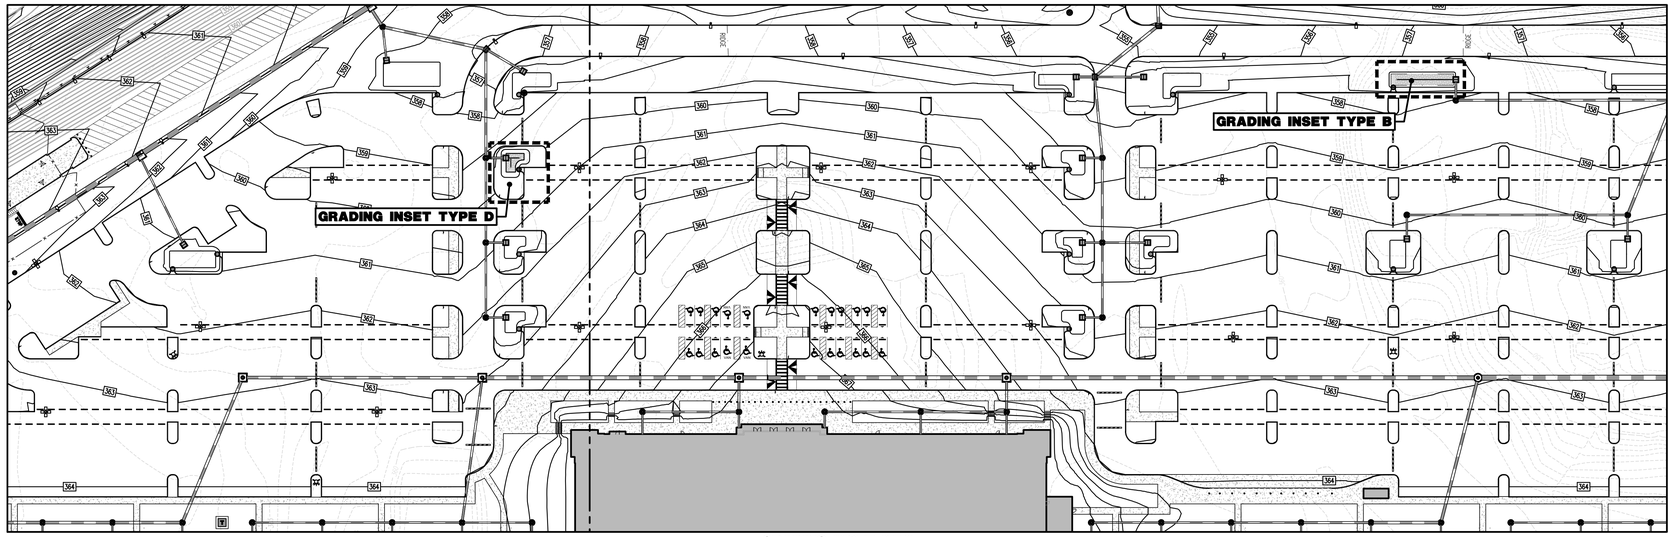

GRADING INSET KEY
1" = 50'

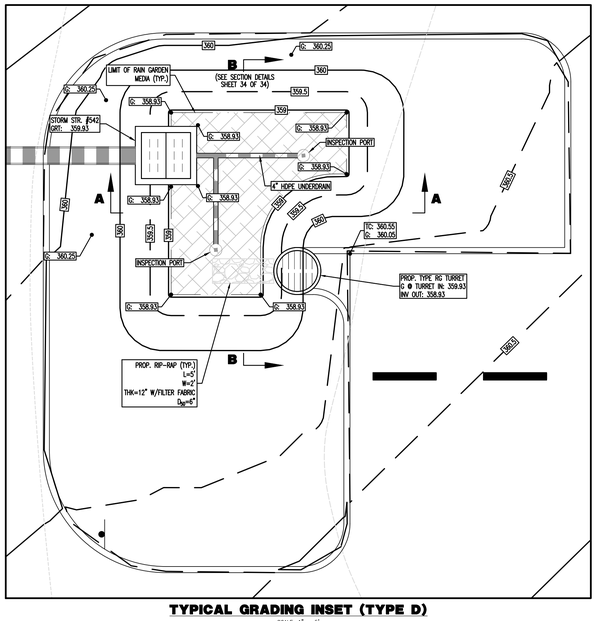

TYPICAL GRADING INSET (TYPE D)
SCALE: 1" = 5'

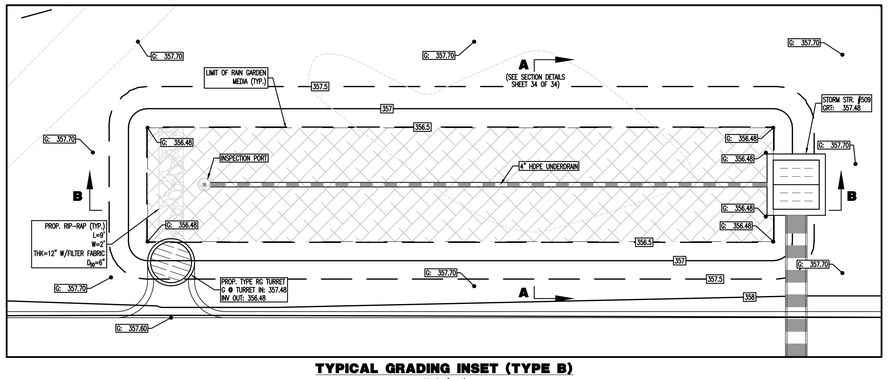

TYPICAL GRADING INSET (TYPE B)
SCALE: 1" = 5'

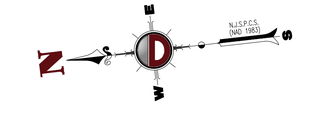

DYNAMIC • ENGINEERING • EARTH • SURVEY • TRAFFIC

REV.	DATE	COMMENTS	BY

THIS PLAN SET IS FOR PERMITTING PURPOSES ONLY AND MAY NOT BE USED FOR CONSTRUCTION

DRAWN BY: JDC | DESIGN BY: WB | CHECKED BY: WB | PROJ. MGR.: —

PROJECT: **PR BRIDGE 178 PHASE II OWNER URBAN RENEWAL, LLC**
PROPOSED BRIDGE POINT 78
TOWN OF PHILLIPSBURG & TOWNSHIP OF LOPATCONG
WARREN COUNTY, NEW JERSEY

BRIDGE

PROTECT YOURSELF
ALL STATES REQUIRE NOTIFICATION OF EXCAVATORS, DESIGNERS, OR ANY PERSON PREPARING TO DISTURB THE EARTH'S SURFACE ANYWHERE IN ANY STATE
811 Know what's below. Call before you dig.
FOR STATE SPECIFIC DIRECT PHONE NUMBERS VISIT: WWW.CALL811.COM

DYNAMIC ENGINEERING
LAND DEVELOPMENT CONSULTING • PERMITTING
GEOTECHNICAL • ENVIRONMENTAL
TRAFFIC • SURVEY • PLANNING & ZONING
245 Main Street, Suite 110
Chester, NJ 07930
T: 908.879.9229 | F: 908.879.0222
Offices conveniently located at:
LAKE CONQ, NEW JERSEY • T: 732.974.0198
CHESTER, NEW JERSEY • T: 908.879.9229
NEWARK, NEW JERSEY • T: 973.755.7200
TOMS RIVER, NEW JERSEY • T: 732.974.0198
NEWTOWN, PENNSYLVANIA • T: 267.685.0276
PHILADELPHIA, PENNSYLVANIA • T: 215.203.4888
BETHLEHEM, PENNSYLVANIA • T: 610.398.4400
AUSTIN, TEXAS • T: 972.534.2100
HOUSTON, TEXAS • T: 281.799.4400
AUSTIN, TEXAS • T: 512.646.3646
DELRAY BEACH, FLORIDA • T: 561.901.8570
www.dynamicec.com

BRETT W. SKAPINETZ
PROFESSIONAL ENGINEER
NEW JERSEY LICENSE No. 41985

JOSEPH G. JAWORSKI
PROFESSIONAL ENGINEER
NEW JERSEY LICENSE No. 36618

TITLE:
BUILDING #1 GRADING INSETS 'A'

SCALE: (X) AS (X) SHOWN | DATE: 06/09/2021
PROJECT No: 1313-99-026

SHEET No: 13 OF 34 | Rev. #: 0

Plotted: 06/09/21 – 8:45 PM, By: jgordes
File: P:\DEDPC PROJECTS\1313 Bridge Development Partners, LLC\99-026 Phillipsburg- Rond Blvd\Dwg\Site Plans Amended\D1313399026SGO.dwg, ----> 13 BUILDING #1 GRADING INSETS "A"

COPYRIGHT © 2021 – DYNAMIC ENGINEERING CONSULTANTS, PC – ALL RIGHTS RESERVED