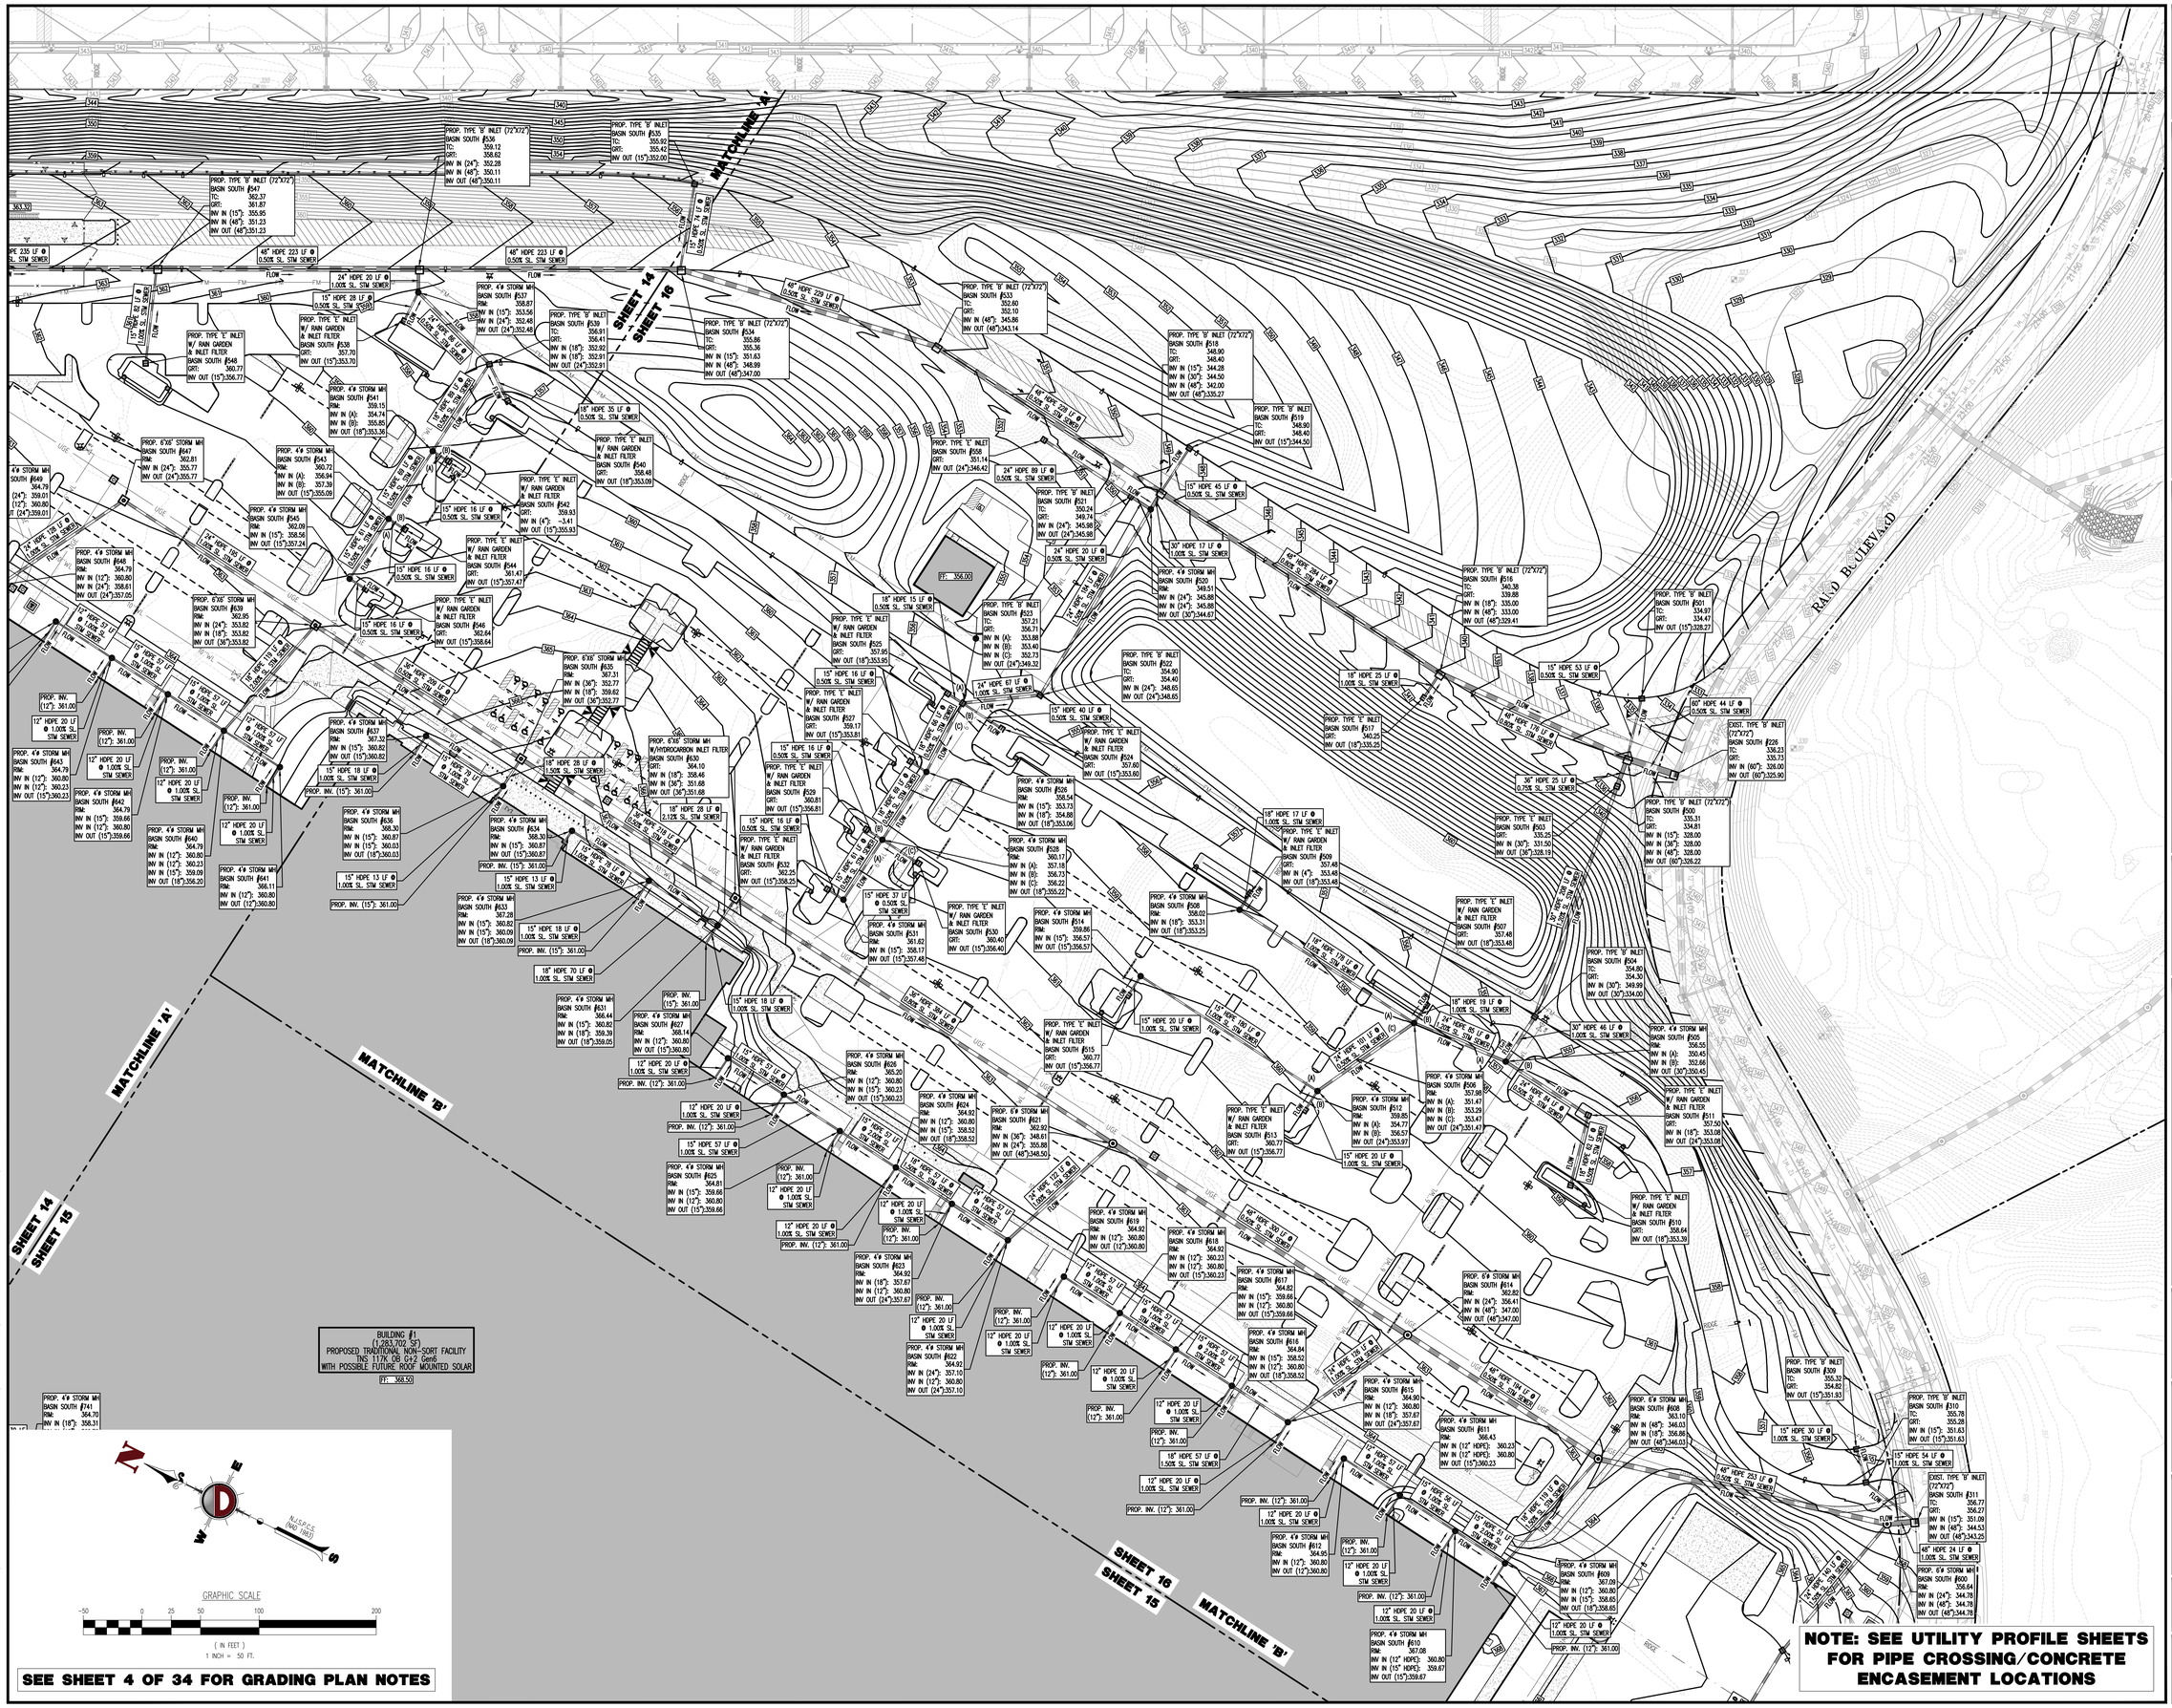

SEE SHEET 4 OF 34 FOR GRADING PLAN NOTES

NOTE: SEE UTILITY PROFILE SHEETS FOR PIPE CROSSING/CONCRETE ENCASEMENT LOCATIONS

Plotted: 06/09/21 – 8:36 PM, By: jgenites
File: P:\DEPC PROJECTS\1313 Bridge Development Partners, LLC\99-026 Phillipsburg- Rand Blvd\Dwg\Site Plans Amended\D1313P026SN40.dwg, ---> 16 BUILDING #1 STORMWATER PLAN 'C'

COPYRIGHT © 2021 – DYNAMIC ENGINEERING CONSULTANTS, PC – ALL RIGHTS RESERVED

DYNAMIC
• ENGINEERING • EARTH
• SURVEY • TRAFFIC

REV.	DATE	COMMENTS	BY

THIS PLAN SET IS FOR PERMITTING PURPOSES ONLY AND MAY NOT BE USED FOR CONSTRUCTION

DRAWN BY: JDC | DESIGNED BY: — | CHECKED BY: WB | APPROVED BY: —

PROJECT: **PR. BRIDGE 178 PHASE II OWNER URBAN RENEWAL, LLC**
PROPOSED BRIDGE POINT 78
TOWN OF PHILLIPSBURG & TOWNSHIP OF LOPATCONG
WARREN COUNTY, NEW JERSEY

BRIDGE

PROTECT YOURSELF
ALL STATES REQUIRE NOTIFICATION OF EXCAVATORS, DESIGNERS, OR ANY PERSON PREPARING TO DISTURB THE EARTH'S SURFACE ANYWHERE, IN ANY STATE
811 Know what's below. Call before you dig.
FOR STATE SPECIFIC DIRECT PHONE NUMBERS VISIT: WWW.CALLB11.COM

DYNAMIC ENGINEERING
LAND DEVELOPMENT CONSULTING • PERMITTING
GEOTECHNICAL • ENVIRONMENTAL
TRAFFIC • SURVEY • PLANNING & ZONING
245 Main Street, Suite 110
Chester, NJ 07930
T: 908.879.9229 | F: 908.879.0222
Offices conveniently located at:
LAKE COMO, NEW JERSEY • T: 732.974.0198
CHESTER, NEW JERSEY • T: 908.879.9229
NEWARK, NEW JERSEY • T: 973.350.7320
TOMS RIVER, NEW JERSEY • T: 732.974.0198
NEWTOWN, PENNSYLVANIA • T: 267.483.0274
PHILADELPHIA, PENNSYLVANIA • T: 215.253.4888
BETHLEHEM, PENNSYLVANIA • T: 610.318.4400
AUSTIN, TEXAS • T: 972.534.2100
HOUSTON, TEXAS • T: 281.789.4400
AUSTIN, TEXAS • T: 512.646.2646
DELRAY BEACH, FLORIDA • T: 561.921.8570
www.dynamicec.com

BRETT W. SKAPINETZ
PROFESSIONAL ENGINEER
NEW JERSEY LICENSE No. 41985

JOSEPH G. JAWORSKI
PROFESSIONAL ENGINEER
NEW JERSEY LICENSE No. 36618

TITLE:
BUILDING #1 STORMWATER PLAN 'C'

SCALE: (H) 1"=50' (V) | DATE: 06/09/2021
PROJECT No: 1313-99-026

SHEET No: 16 OF 34 | Rev. #: 0