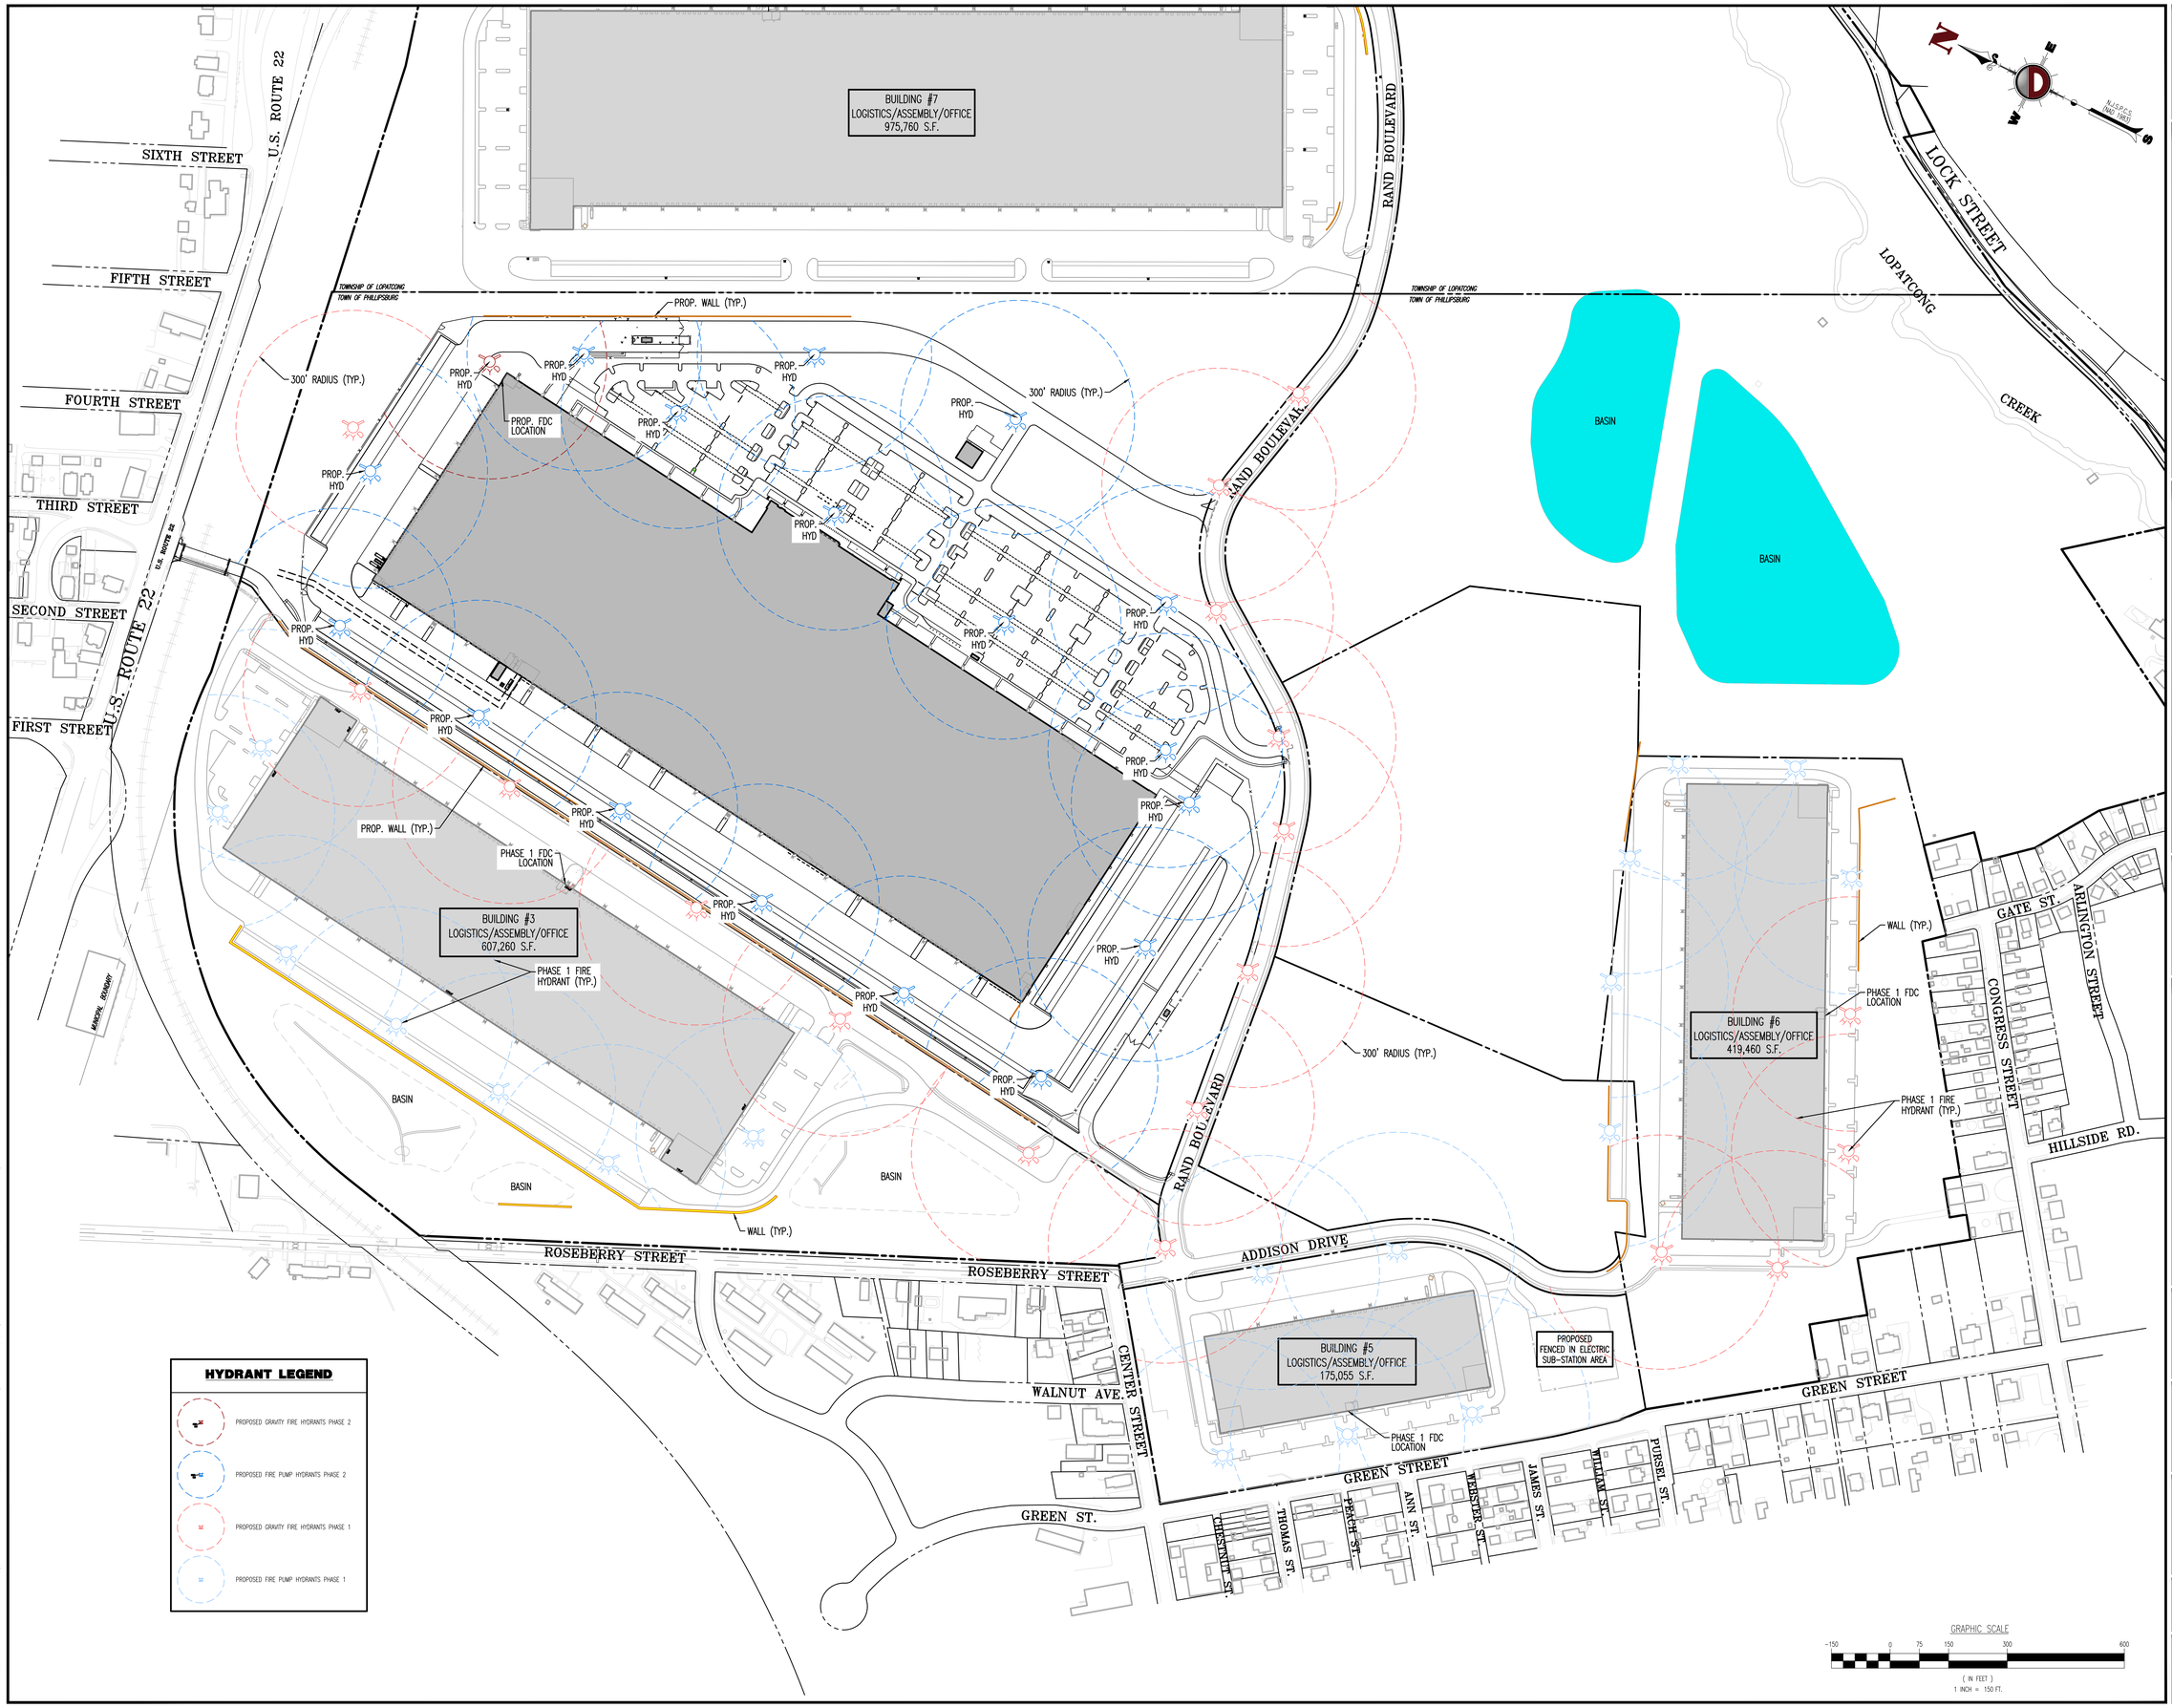

HYDRANT LEGEND

- PROPOSED GRAVITY FIRE HYDRANTS PHASE 2
- PROPOSED FIRE PUMP HYDRANTS PHASE 2
- PROPOSED GRAVITY FIRE HYDRANTS PHASE 1
- PROPOSED FIRE PUMP HYDRANTS PHASE 1

Plotted: 06/09/21 – 8:40 PM By: jjarvis
File: P:\DEDPC PROJECTS\1313 Bridge Development Partners, LLC\99-026 Phillipsburg– Rand Blvd\Dwg\Site Plans Amended\D1313199026SHL0.dwg, ----> 38 BUILDING 1 OVERALL HYDRANT LOCATION PLAN EXHIBIT

COPYRIGHT © 2021 – DYNAMIC ENGINEERING CONSULTANTS, PC – ALL RIGHTS RESERVED

DYNAMIC
• ENGINEERING • EARTH
• SURVEY • TRAFFIC

REV.	DATE	COMMENTS	BY

THIS PLAN SET IS FOR PERMITTING PURPOSES ONLY AND MAY NOT BE USED FOR CONSTRUCTION

DRAWN BY: JDC | DESIGNED BY: WB | CHECKED BY: WB | REVIEWED BY: —

PROJECT: PR BRIDGE 178 PHASE II OWNER URBAN RENEWAL, LLC
PROPOSED BRIDGE POINT 78
TOWN OF PHILLIPSBURG & TOWNSHIP OF LOPATCONG
WARREN COUNTY, NEW JERSEY

PROTECT YOURSELF
ALL STATES REQUIRE NOTIFICATION OF EXCAVATORS, DESIGNERS, OR ANY PERSON PREPARING TO DISTURB THE EARTH'S SURFACE ANYWHERE IN ANY STATE
811 Know what's below Call before you dig.
FOR STATE SPECIFIC DIRECT PHONE NUMBERS VISIT: WWW.CALL811.COM

DYNAMIC ENGINEERING
LAND DEVELOPMENT CONSULTING • PERMITTING
GEOTECHNICAL • ENVIRONMENTAL
TRAFFIC • SURVEY • PLANNING & ZONING
245 Main Street, Suite 110
Chester, NJ 07930
T: 908.879.9229 | F: 908.879.0222
Offices conveniently located at:
LAKE CODAY, NEW JERSEY • T: 732.974.0198
CHESTER, NEW JERSEY • T: 908.879.9229
NEWARK, NEW JERSEY • T: 973.755.7200
TOMS RIVER, NEW JERSEY • T: 732.974.0198
NORTHAMPTON, PENNSYLVANIA • T: 267.480.2376
PHILADELPHIA, PENNSYLVANIA • T: 215.203.4888
BETHLEHEM, PENNSYLVANIA • T: 610.998.4400
AUSTIN, TEXAS • T: 972.534.2100
HOUSTON, TEXAS • T: 281.799.8400
AUSTIN, TEXAS • T: 512.646.2646
DELRAY BEACH, FLORIDA • T: 561.921.8570
www.dynamicec.com

BRETT W. SKAPINETZ
PROFESSIONAL ENGINEER
NEW JERSEY LICENSE No. 41985

JOSEPH G. JAWORSKI
PROFESSIONAL ENGINEER
NEW JERSEY LICENSE No. 36618

TITLE:
BUILDING 1 OVERALL HYDRANT LOCATION PLAN EXHIBIT

SCALE: (H) 1"=150' (V) | DATE: 06/09/2021
PROJECT No: 1313-99-026

SHEET No: 1 OF 1 | Rev. #: 0