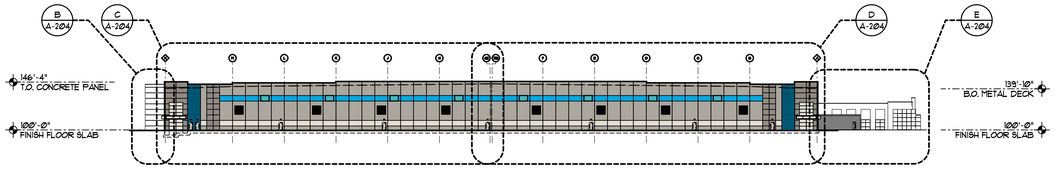

A OVERALL SOUTH BUILDING ELEVATION

SCALE 1" = 60'-0"

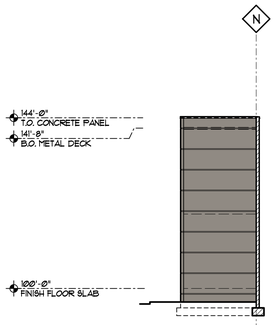

B SOUTH STAIR TOWER ELEVATION

SCALE 1/16" = 1'-0"

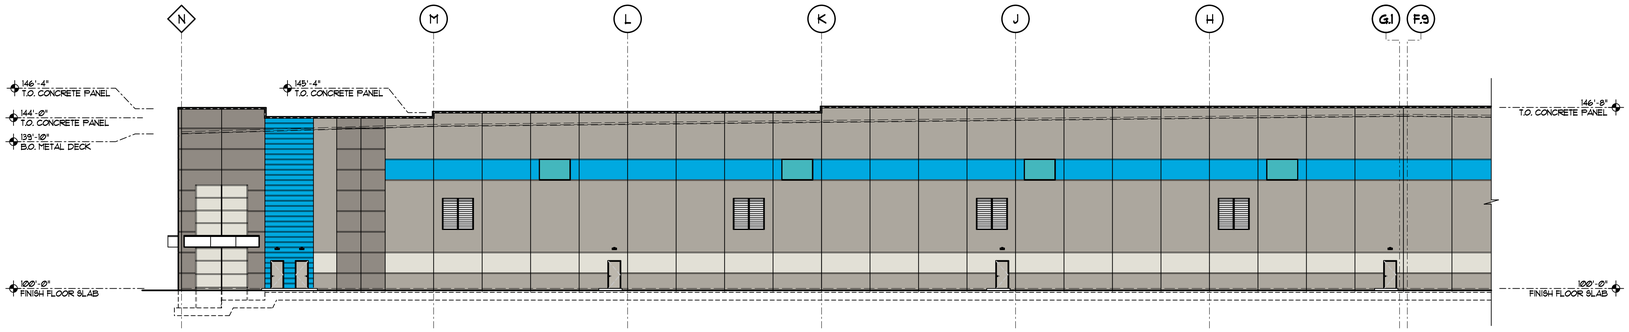

C PARTIAL SOUTH BUILDING ELEVATION

SCALE 1/16" = 1'-0"

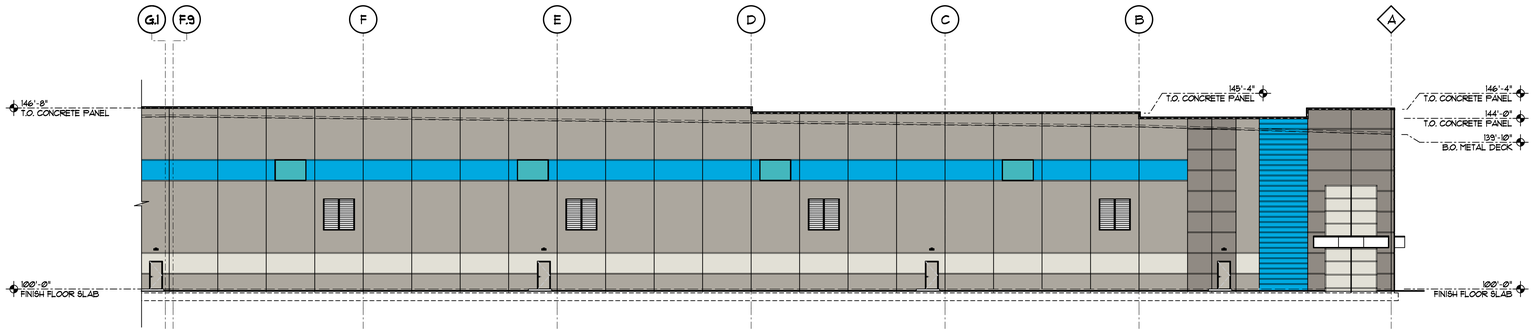

D PARTIAL SOUTH BUILDING ELEVATION

SCALE 1/16" = 1'-0"

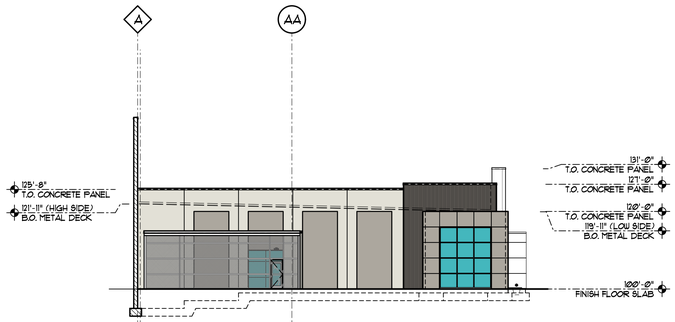

E SOUTH OFFICE ELEVATION

SCALE 1/16" = 1'-0"

FORD & ASSOCIATES

1500 West First Avenue
Columbus, Ohio 43212
P: 614.488.6252
F: 614.488.9963

ARCHITECTS

BRIDGE POINT 78 PHASE II

3000 RAND BLVD.
TOWN OF PHILLIPSBURG, WARREN COUNTY, NEW JERSEY

FOR

PR BRIDGE 178 PHASE II OWNER URBAN RENEWAL, LLC
ONE GATEHALL DRIVE, SUITE 201, PARSIPPANY, NJ 07054

Copyright 2021. All Drawings are and shall remain the property of Ford & Associates Architects, Inc. and may not be used, duplicated, or altered without the written consent of the Architect.

ISSUE	REVISION	DATE
Planning Board		June 10, 2021

SOUTH BUILDING ELEVATIONS

FAA: 21064.00

A-204